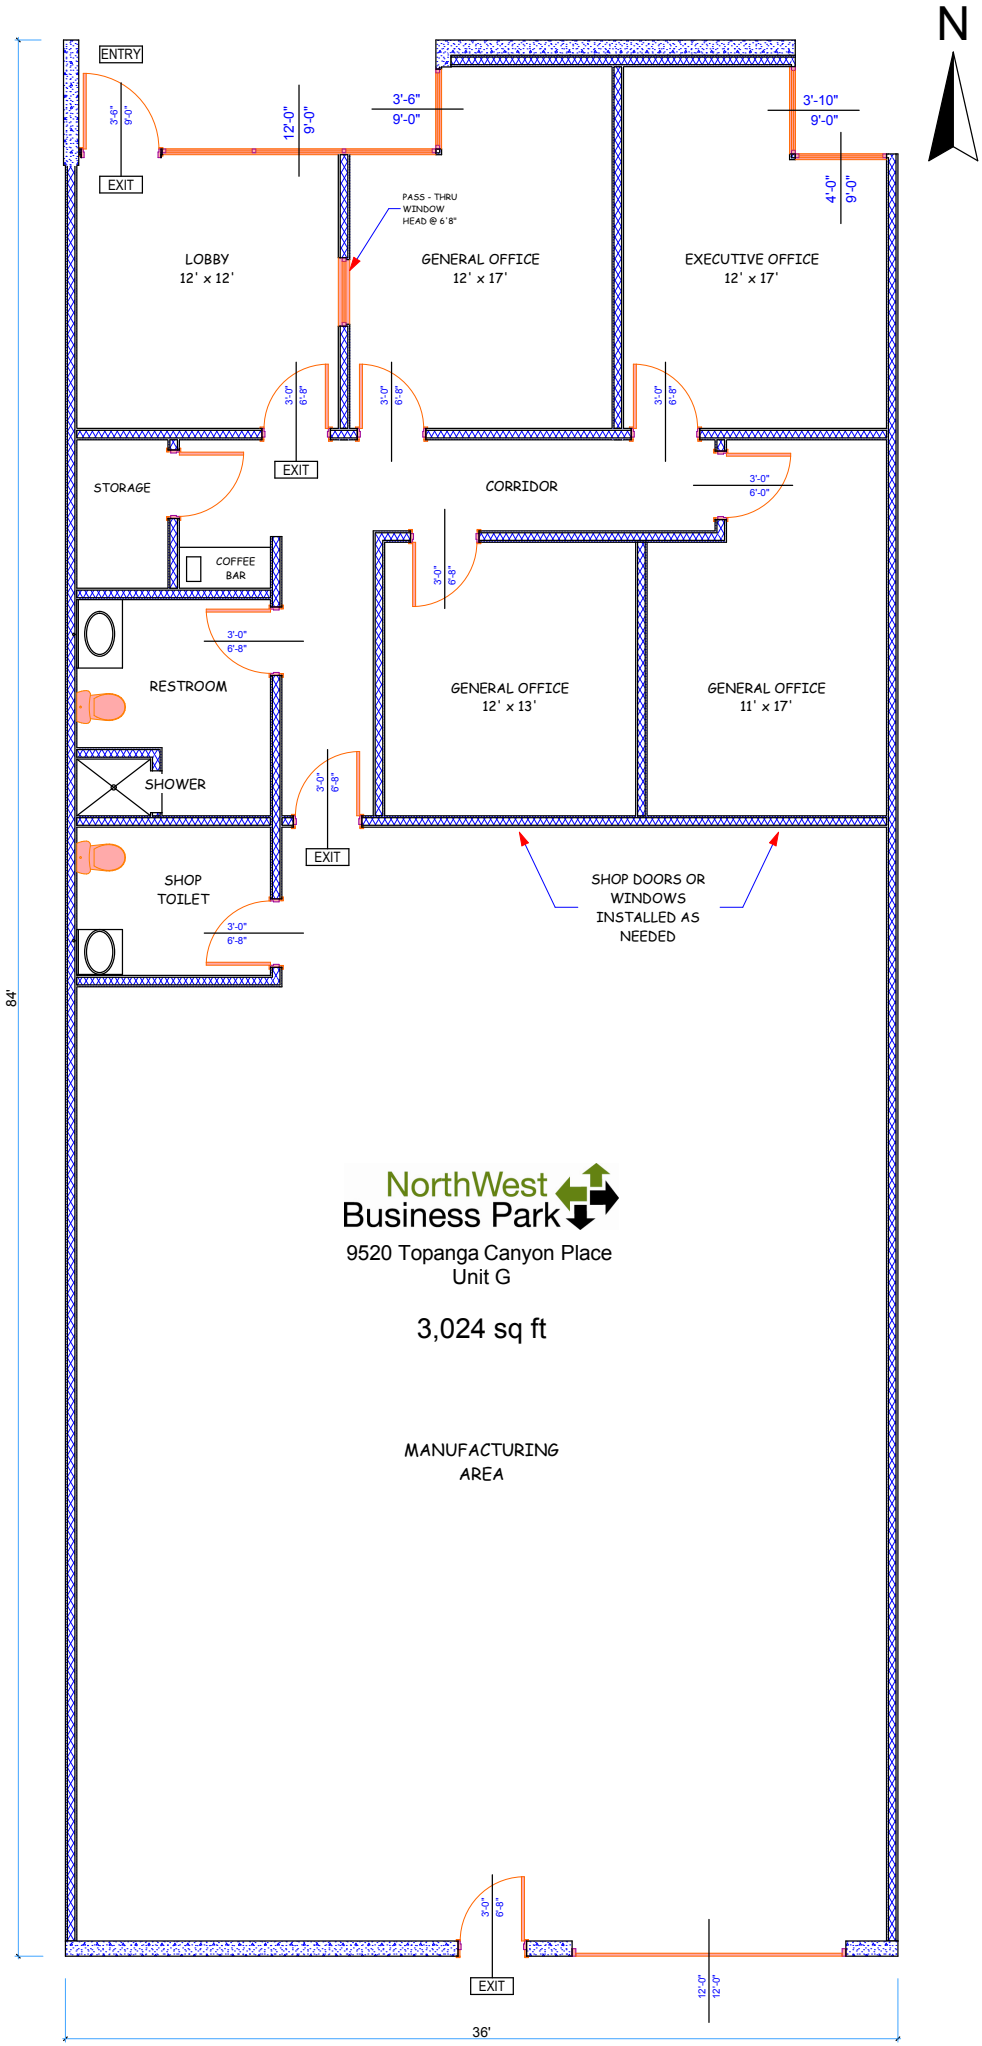
N
ENTRY
EXIT
3'-6"
9'-0"
12'-0"
9'-0"
3'-6"
9'-0"
3'-10"
9'-0"
4'-0"
9'-0"
PASS - THRU
WINDOW
HEAD @ 6'8"
LOBBY
12' x 12'
GENERAL OFFICE
12' x 17'
EXECUTIVE OFFICE
12' x 17'
3'-0"
6'-8"
EXIT
STORAGE
CORRIDOR
3'-0"
6'-0"
COFFEE
BAR
RESTROOM
GENERAL OFFICE
12' x 13'
GENERAL OFFICE
11' x 17'
SHOWER
EXIT
SHOP
TOILET
SHOP DOORS OR
WINDOWS
INSTALLED AS
NEEDED
84'
NorthWest
Business Park
9520 Topanga Canyon Place
Unit G
3,024 sq ft
MANUFACTURING
AREA
EXIT
12'-0"
12'-0"
36'